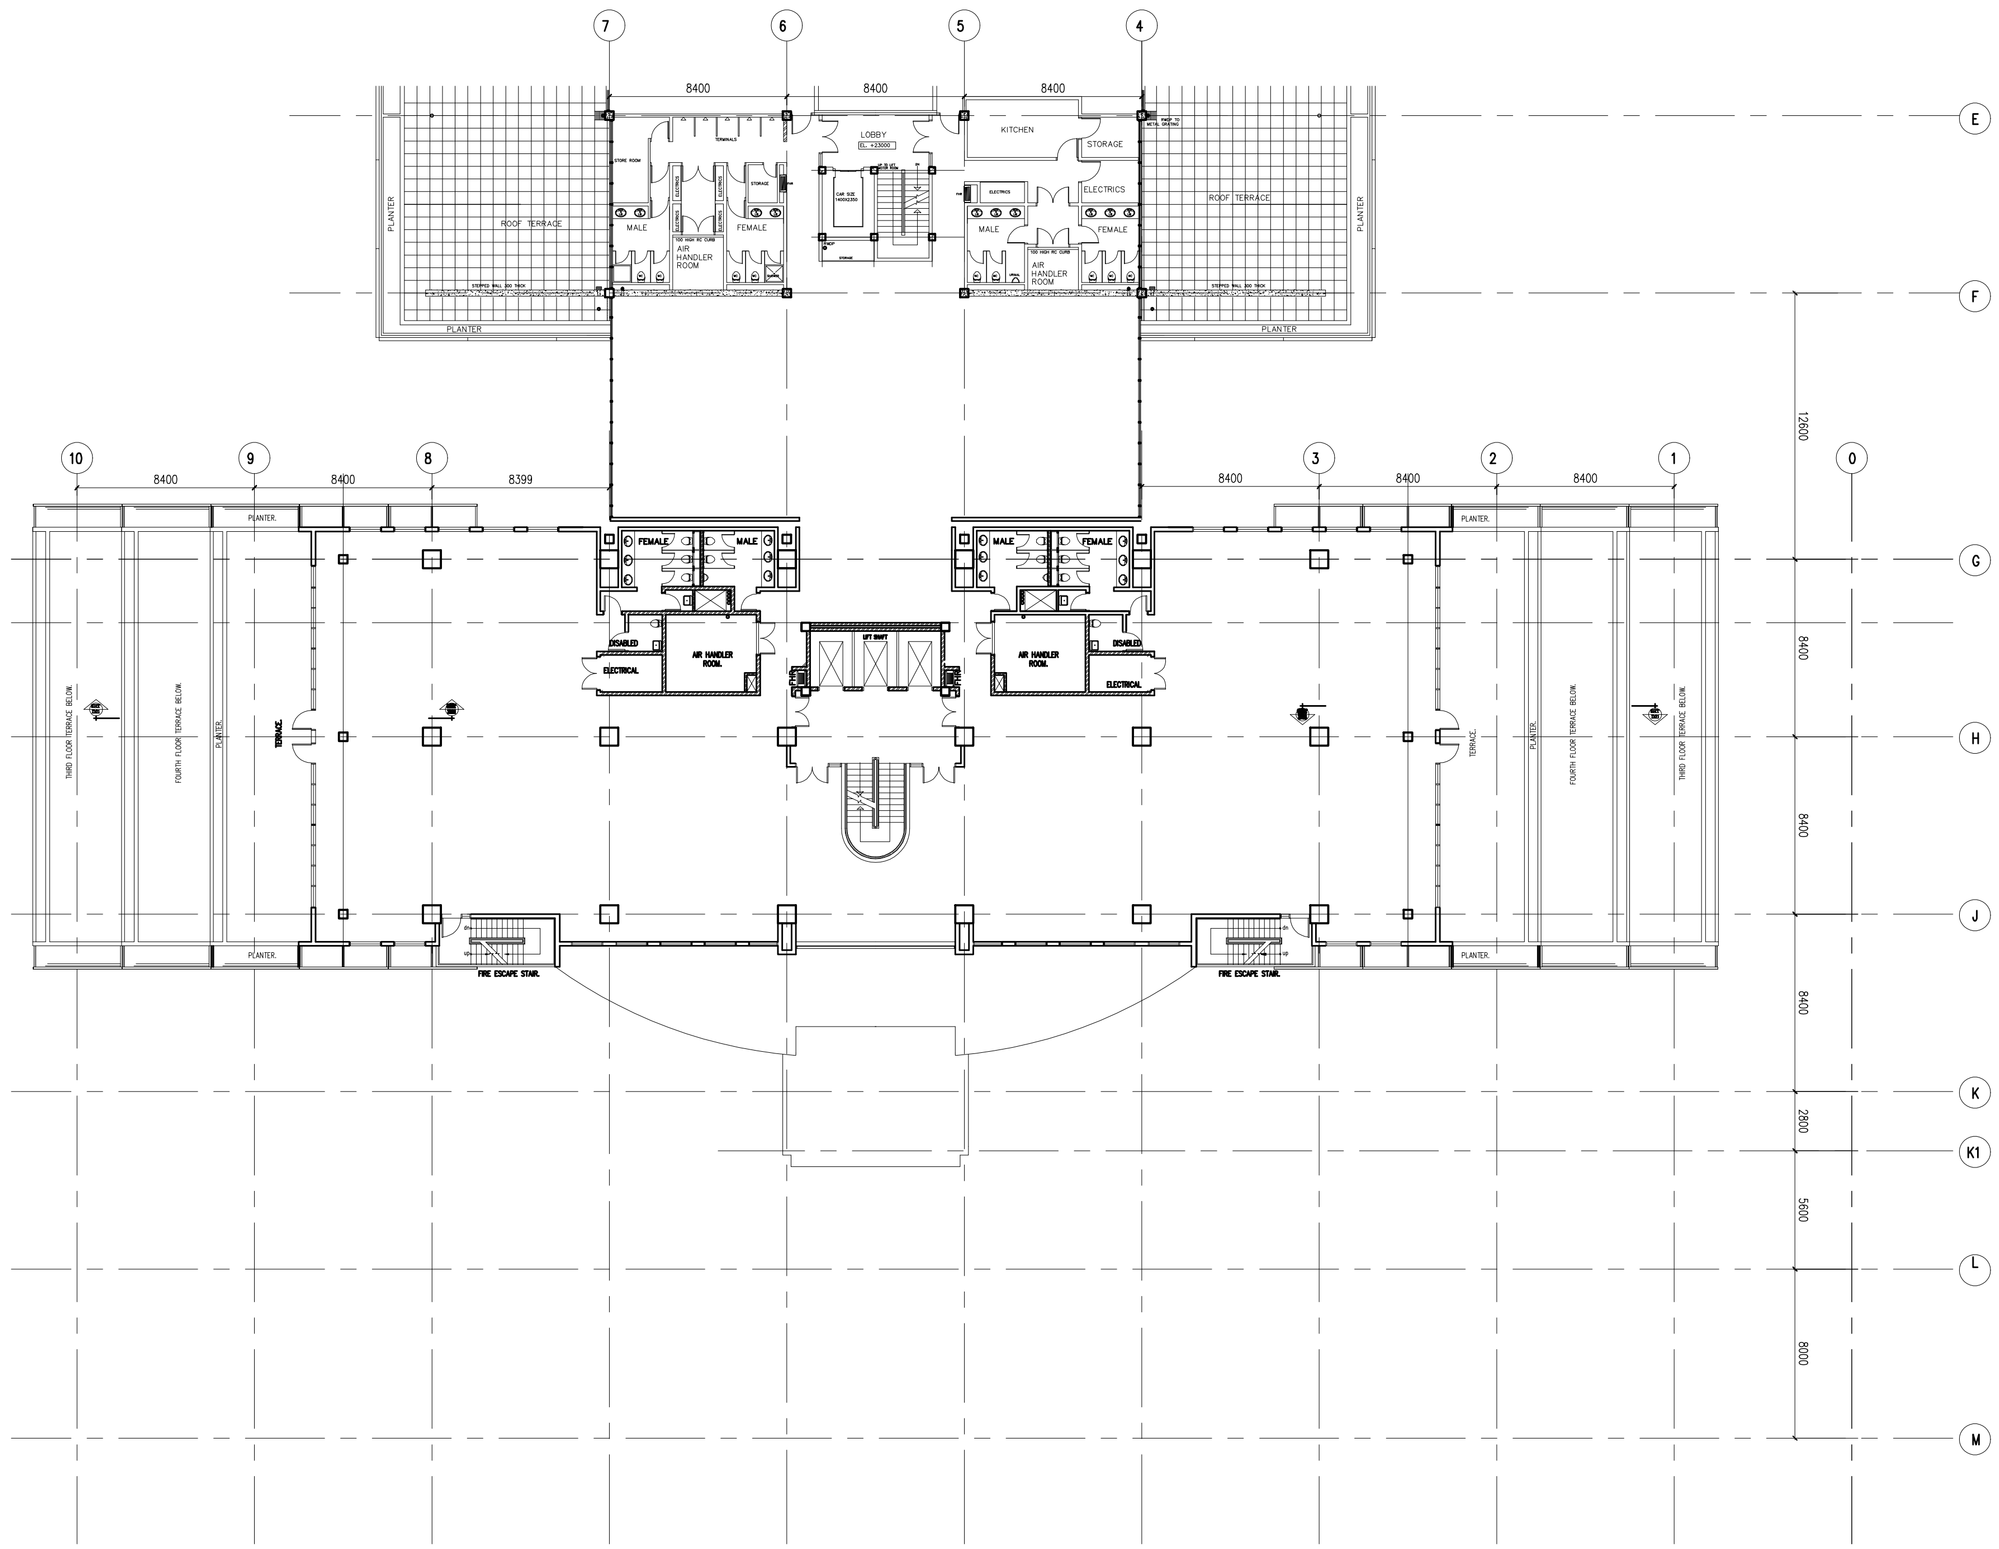

FIFTH FLOOR LEVEL

NOTES

N

REV	DESCRIPTION	DATE	BY

PROJECT:

PROPOSED OFFICE BUILDING

ALBION PLAZA

ALBION STREET

CLIENT:

RGM

DRAWING TITLE:

FIFTH FLOOR LEVEL

SCALE: 1:200	DATE: 24:01:01	DRAWN: RAZZ
DRAWING NO: DCL 10		REVISION

design collaborative
ARCHITECTS AND TOWN PLANNERS
First Floor, West Mall, Westmoorings, Trinidad, W.I.
Tel(868)633-7033 Fax(868)633-7034 E-Mail: design@trinidad.net