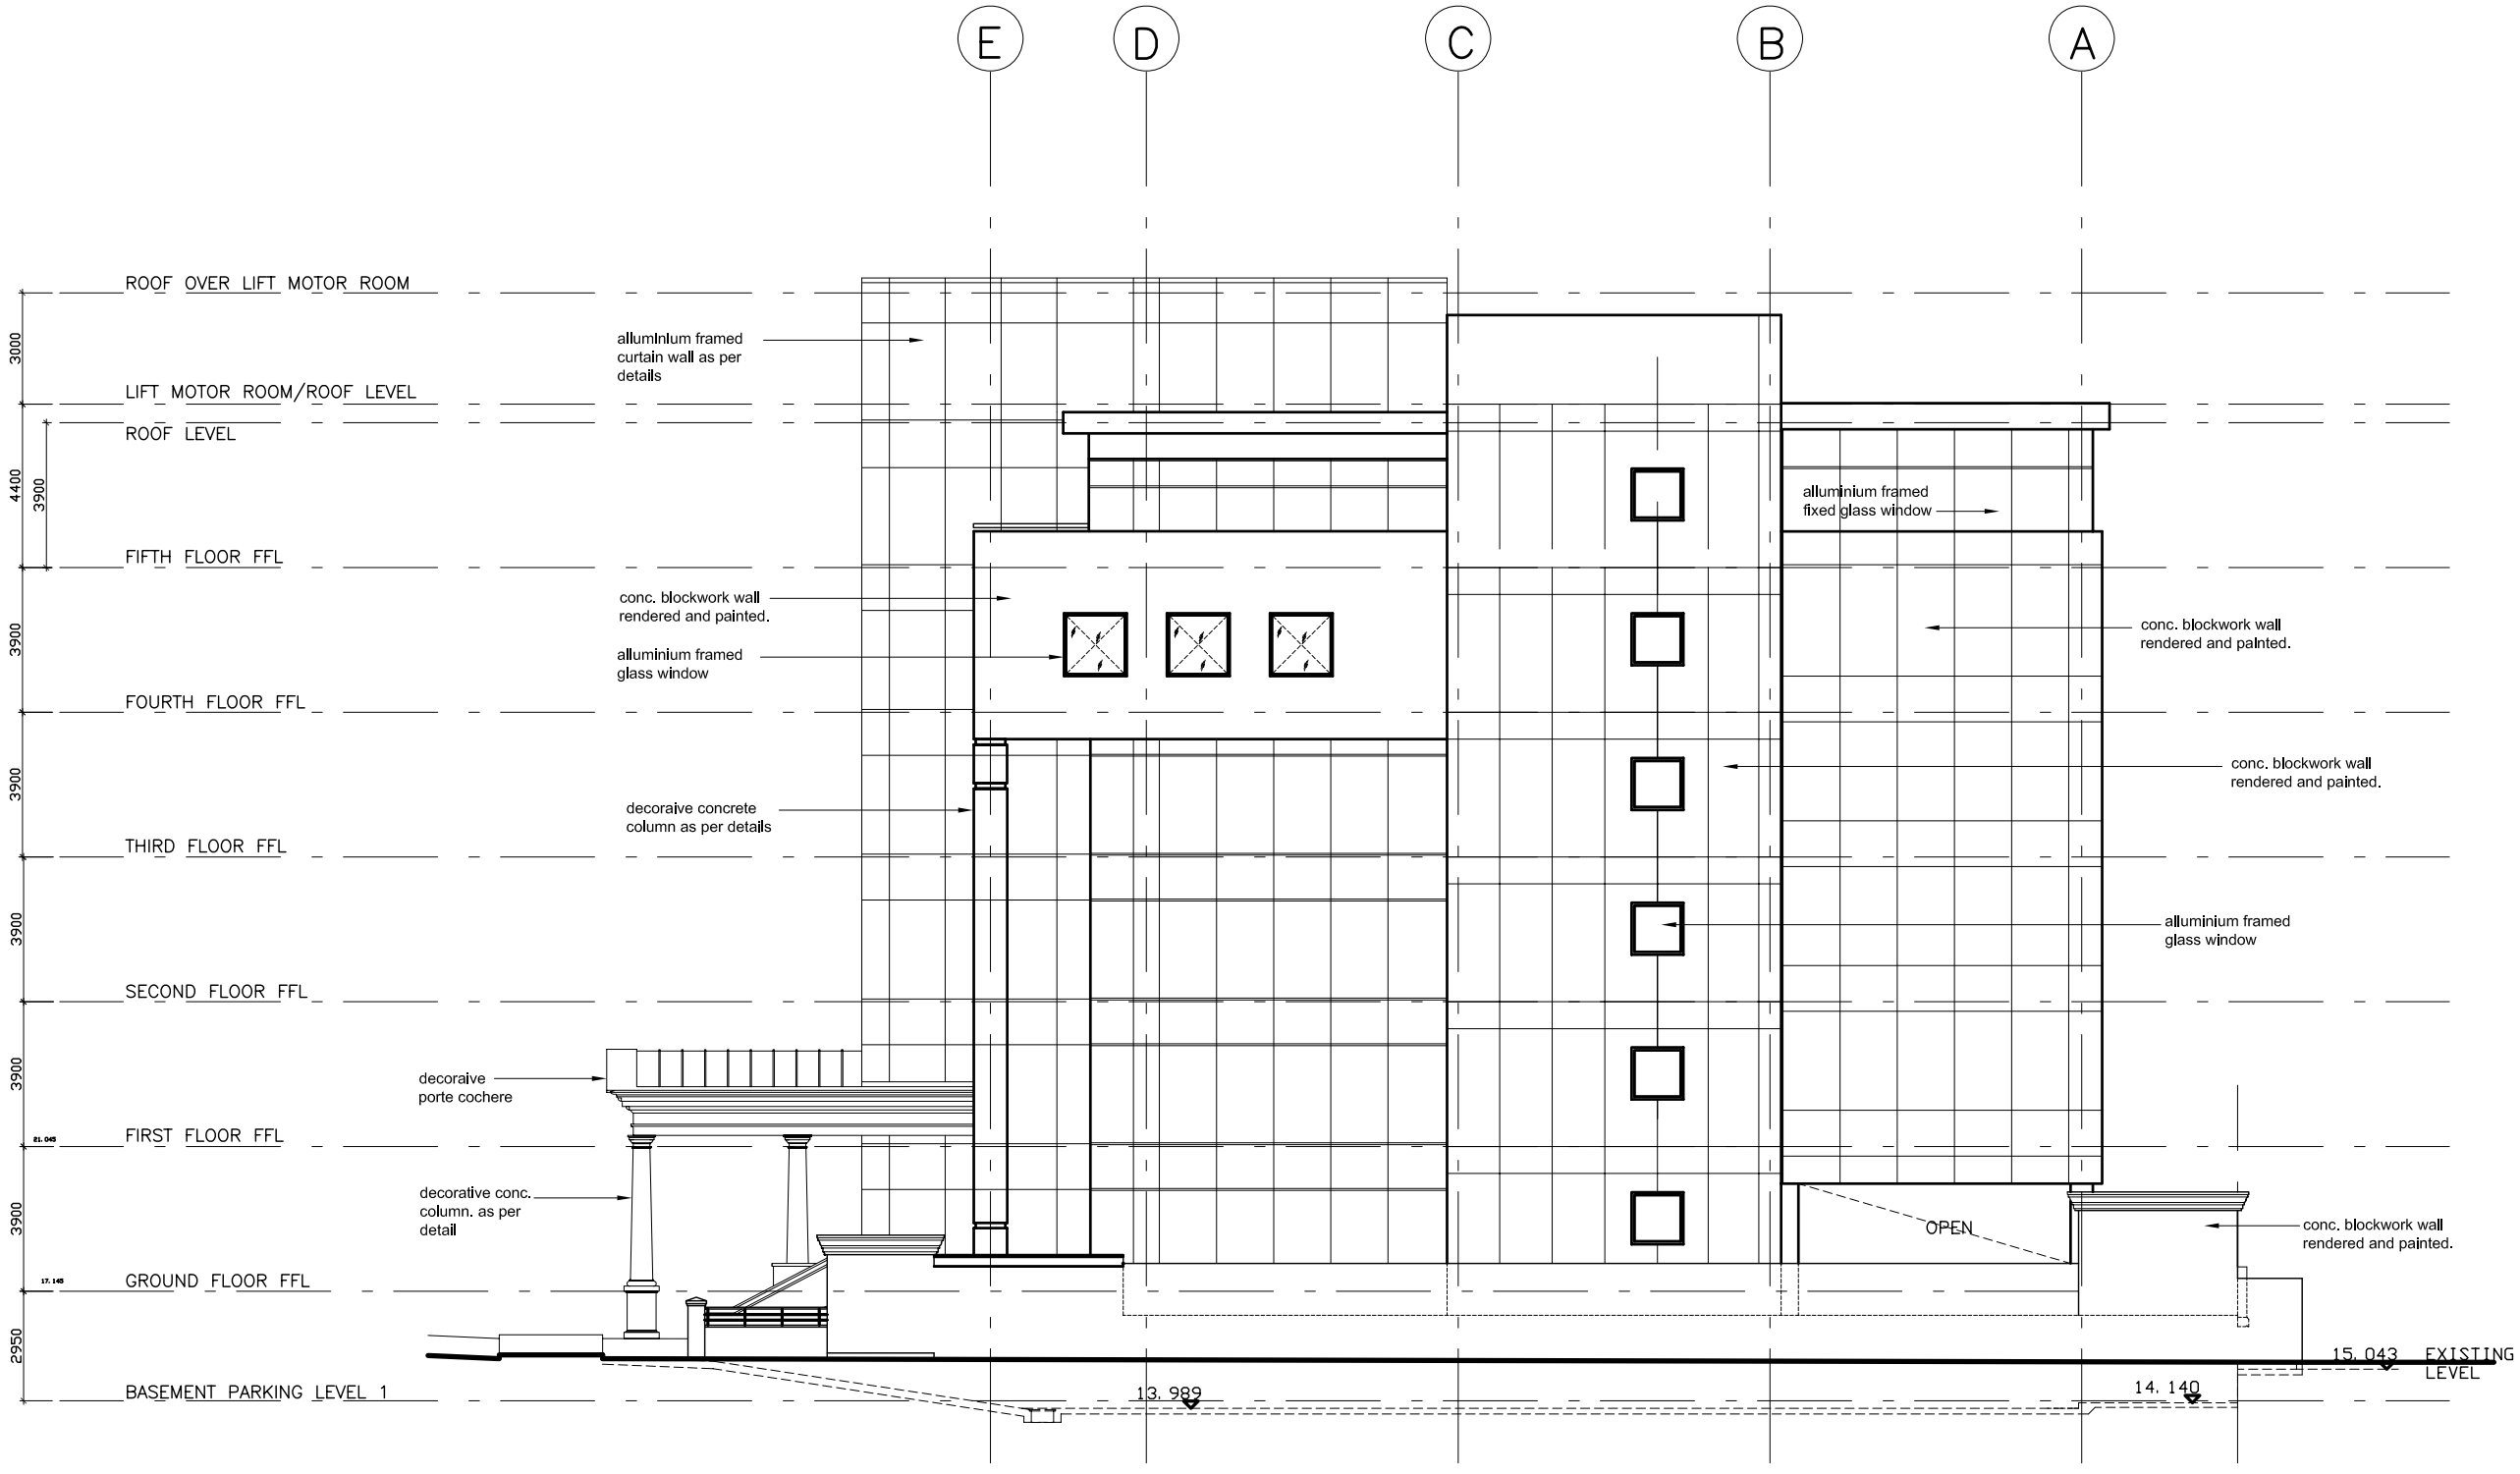

WEST ELEVATION

NOTES

REV	DESCRIPTION	DATE	BY
B	WINDOWS ADDED TO STAIR WELL	NOV.01	C.DAVID
A	OVERALL REVISION	OCT 01	RAZZ

PROJECT:

NEMWIL HOUSE

KEATE STREET, PORT OF SPAIN

CLIENT: RGM LIMITED

DRAWING TITLE: **WEST ELEVATION**

SCALE: 1:200 | DATE: 07:06:01 | DRAWN: RAZZ

DRAWING NO: DCL 15 | REVISION: A B

design collaborative
ARCHITECTS AND TOWN PLANNERS
First Floor, West Mall, Westmoorings, Trinidad, W.I.
Tel(868)633-7033 Fax(868)633-7034 E-Mail design@trinidad.net