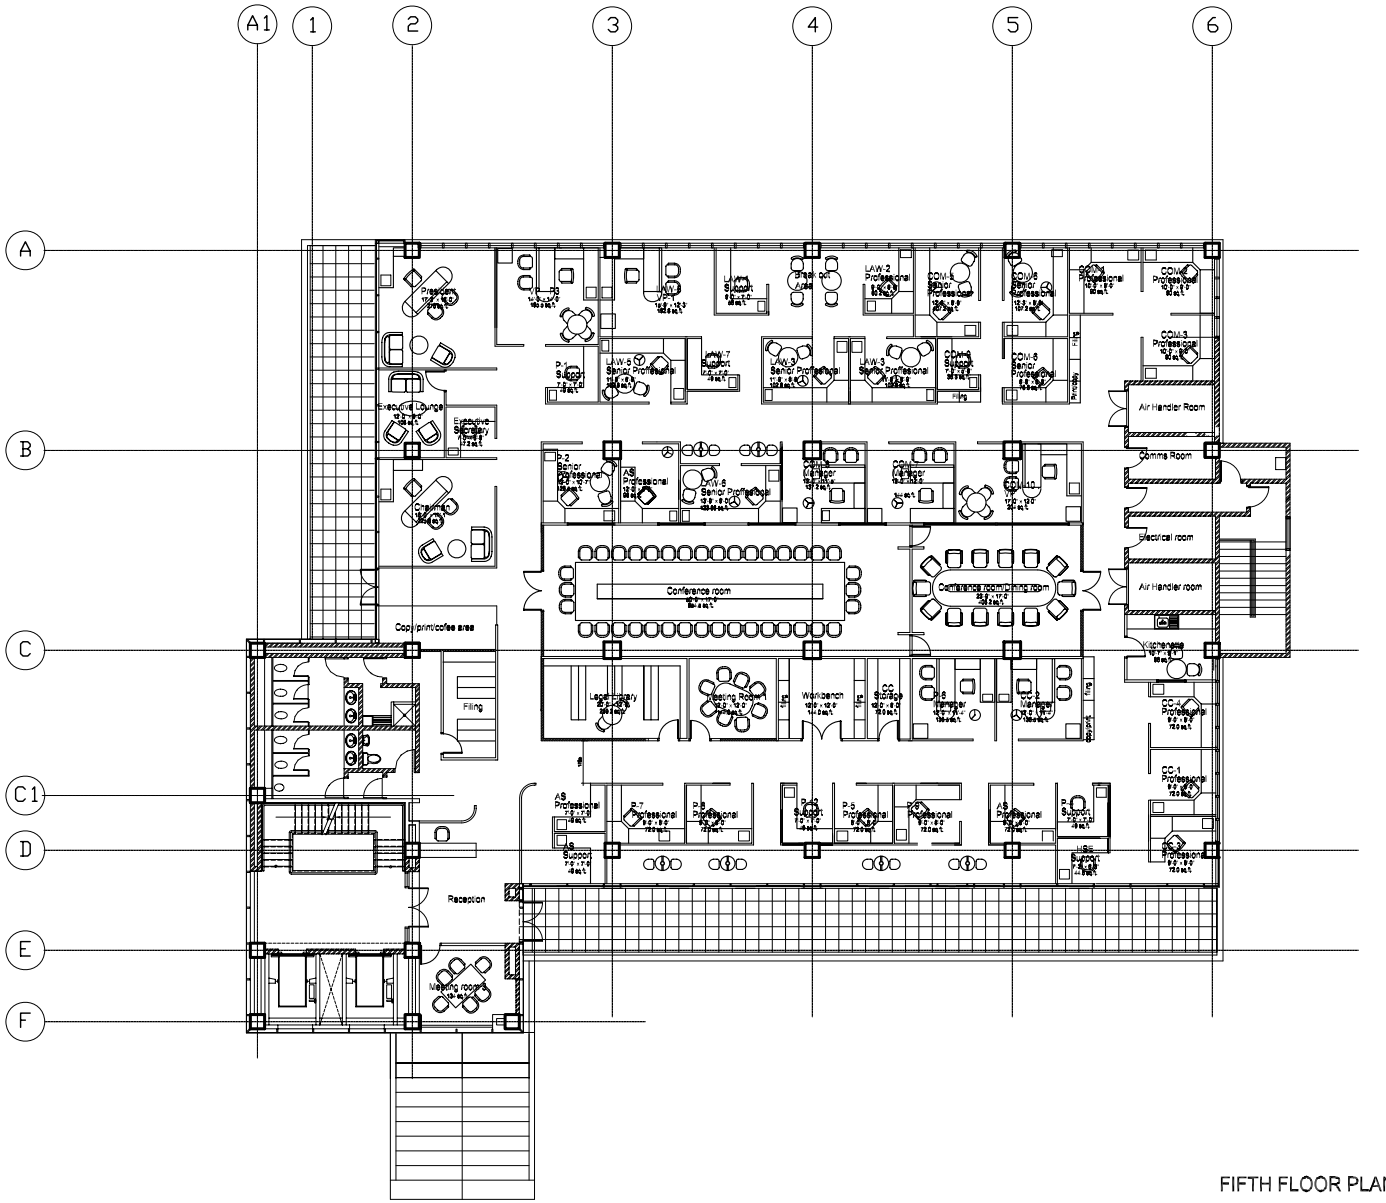

FIFTH FLOOR PLAN

NOTES

PROJECT:

PRINCES COURT

KEATE STREET, PORT OF SPAIN

CLIENT:

RGM LIMITED

DRAWING TITLE: FIFTH FLOOR PLAN

SCALE: 1:100 | DATE: 28:08:02 | DRAWN:

DRAWING NO: DCL–ALNG–02

REVISION 1 2 3 4 5 6 7 8 9 10 11 12 13 14 15

design collaborative
ARCHITECTS AND TOWN PLANNERS
First Floor, West Mall, Westmoorings, Trinidad, W.I.
Tel(868)633-7033 Fax(868)633-7034 E-Mail design@trinidad.net