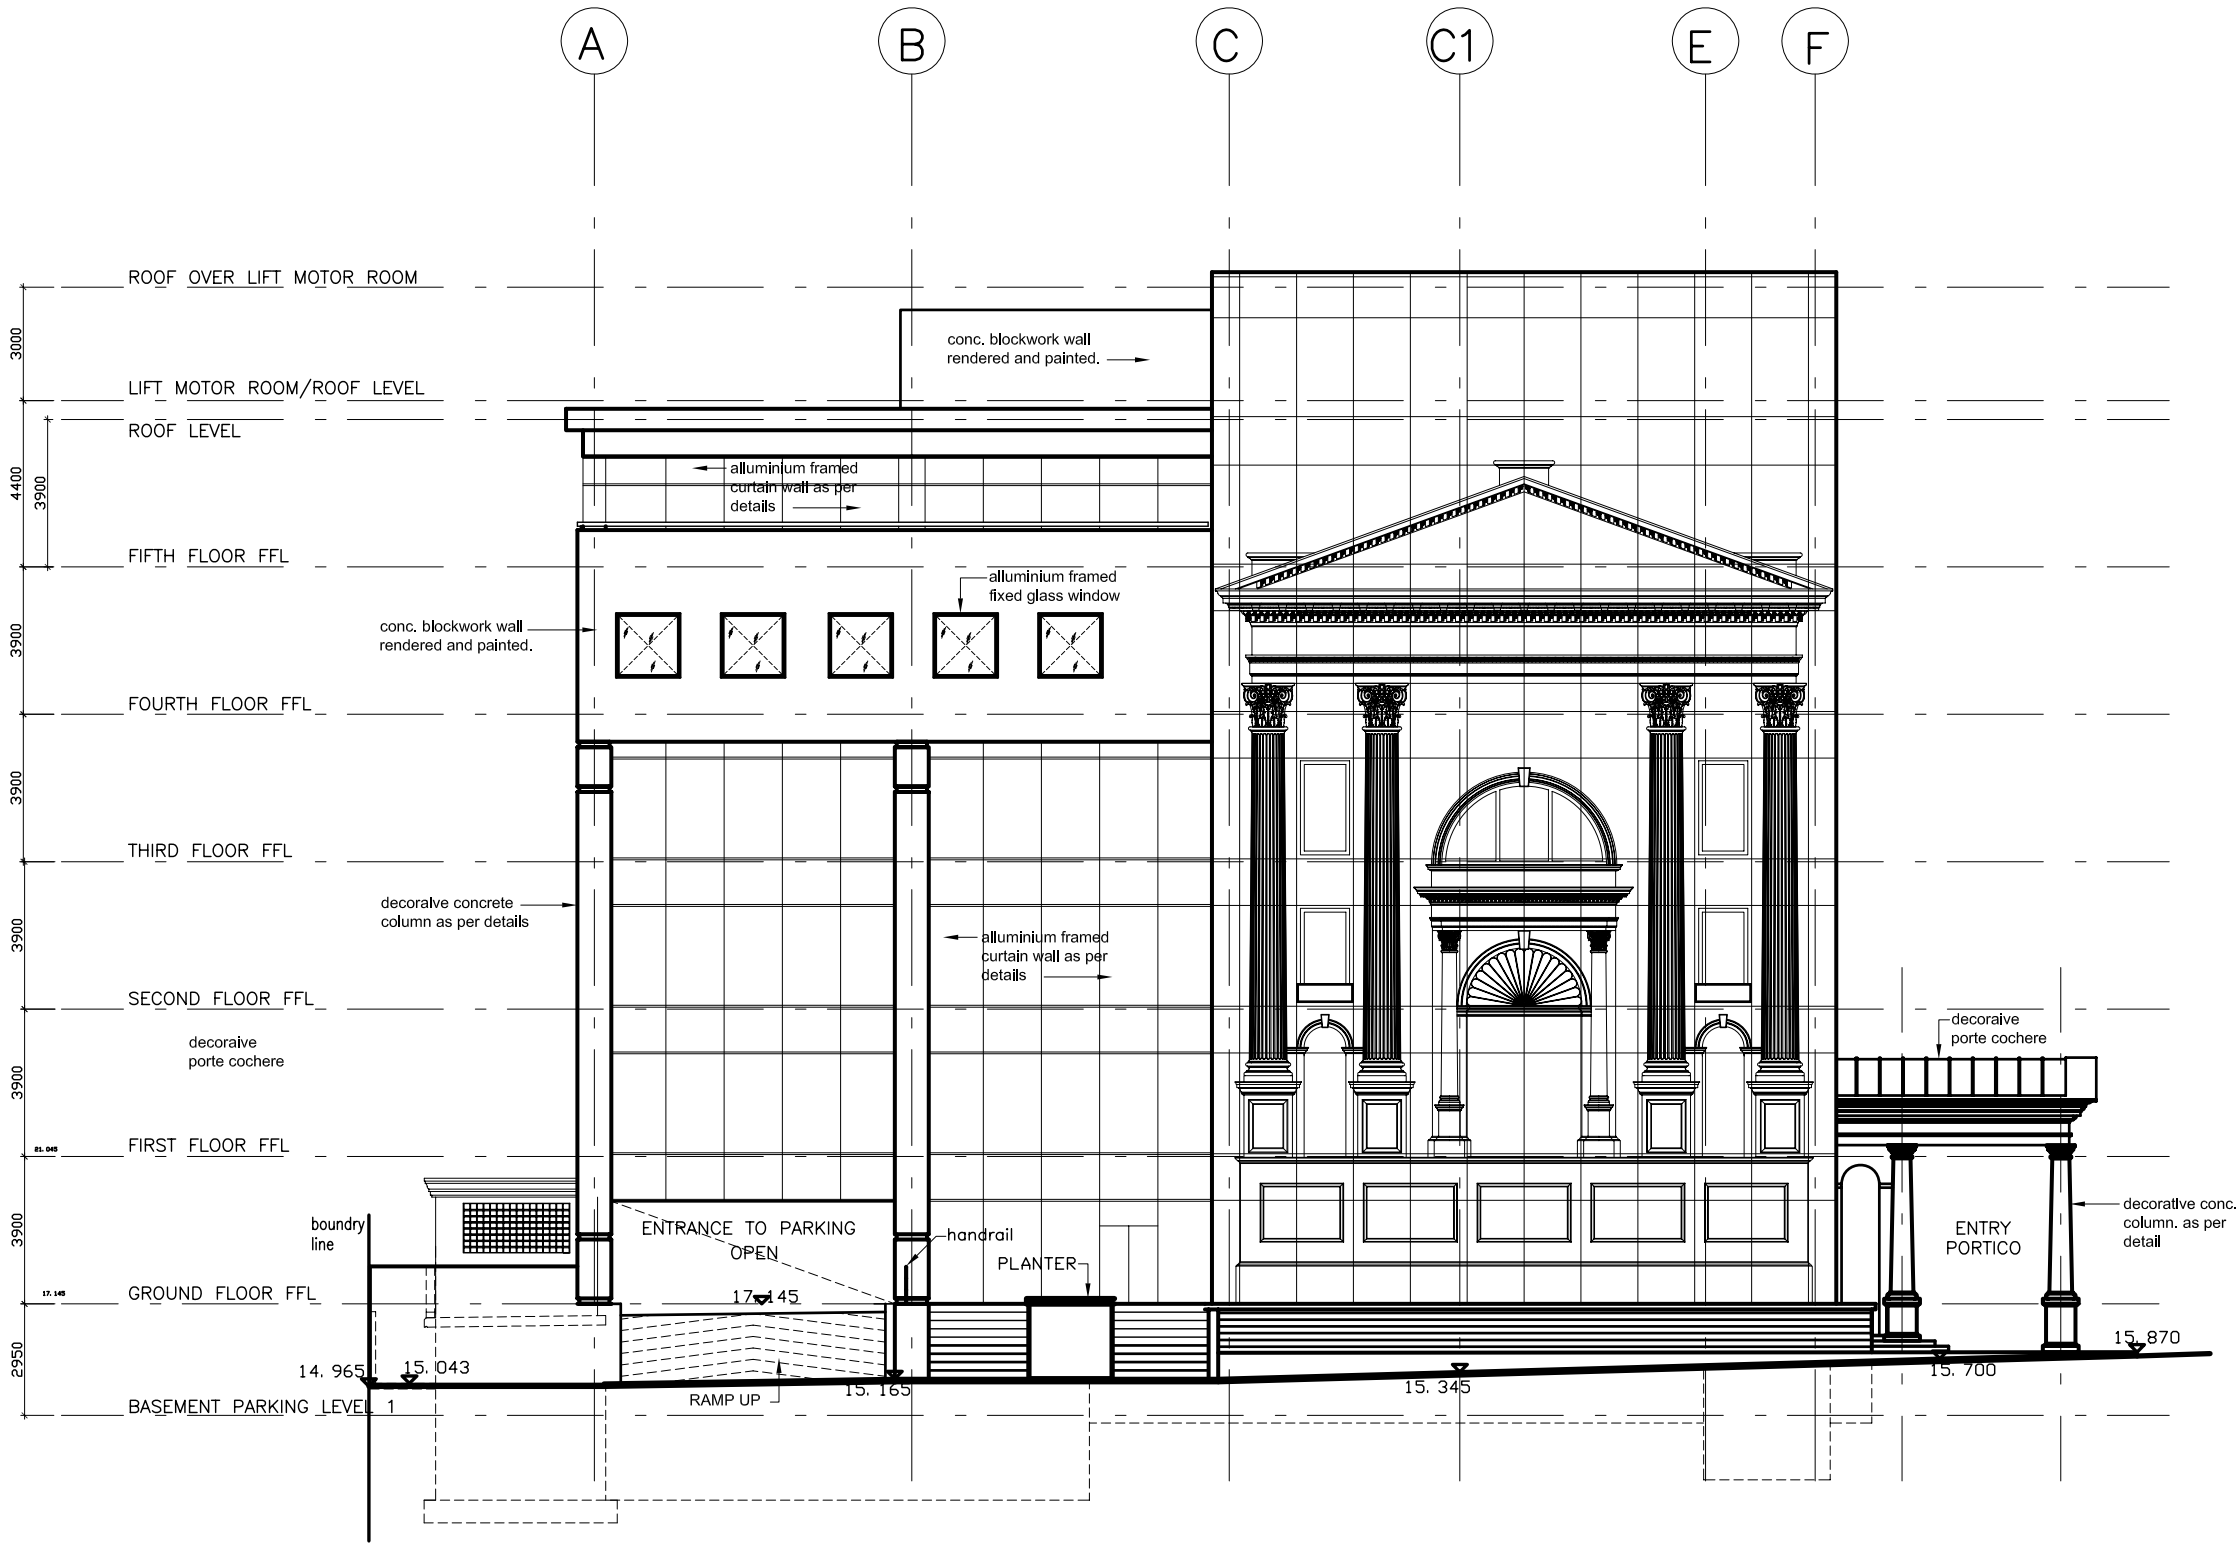

EAST ELEVATION

NOTES

REV	DESCRIPTION	DATE	BY
A	OVERALL REVISION	OCT 01	RAZZ

PROJECT:

NEMWIL HOUSE

KEATE STREET, PORT OF SPAIN

CLIENT: RGM LIMITED

DRAWING TITLE: EAST ELEVATION

SCALE: 1:200 | DATE: 07:06:01 | DRAWN: RAZZ

DRAWING NO: DCL 13 | REVISION: A

design collaborative
ARCHITECTS AND TOWN PLANNERS
First Floor, West Mall, Westmoorings, Trinidad, W.I.
Tel(868)633-7033 Fax(868)633-7034 E-Mail design@trinidad.net