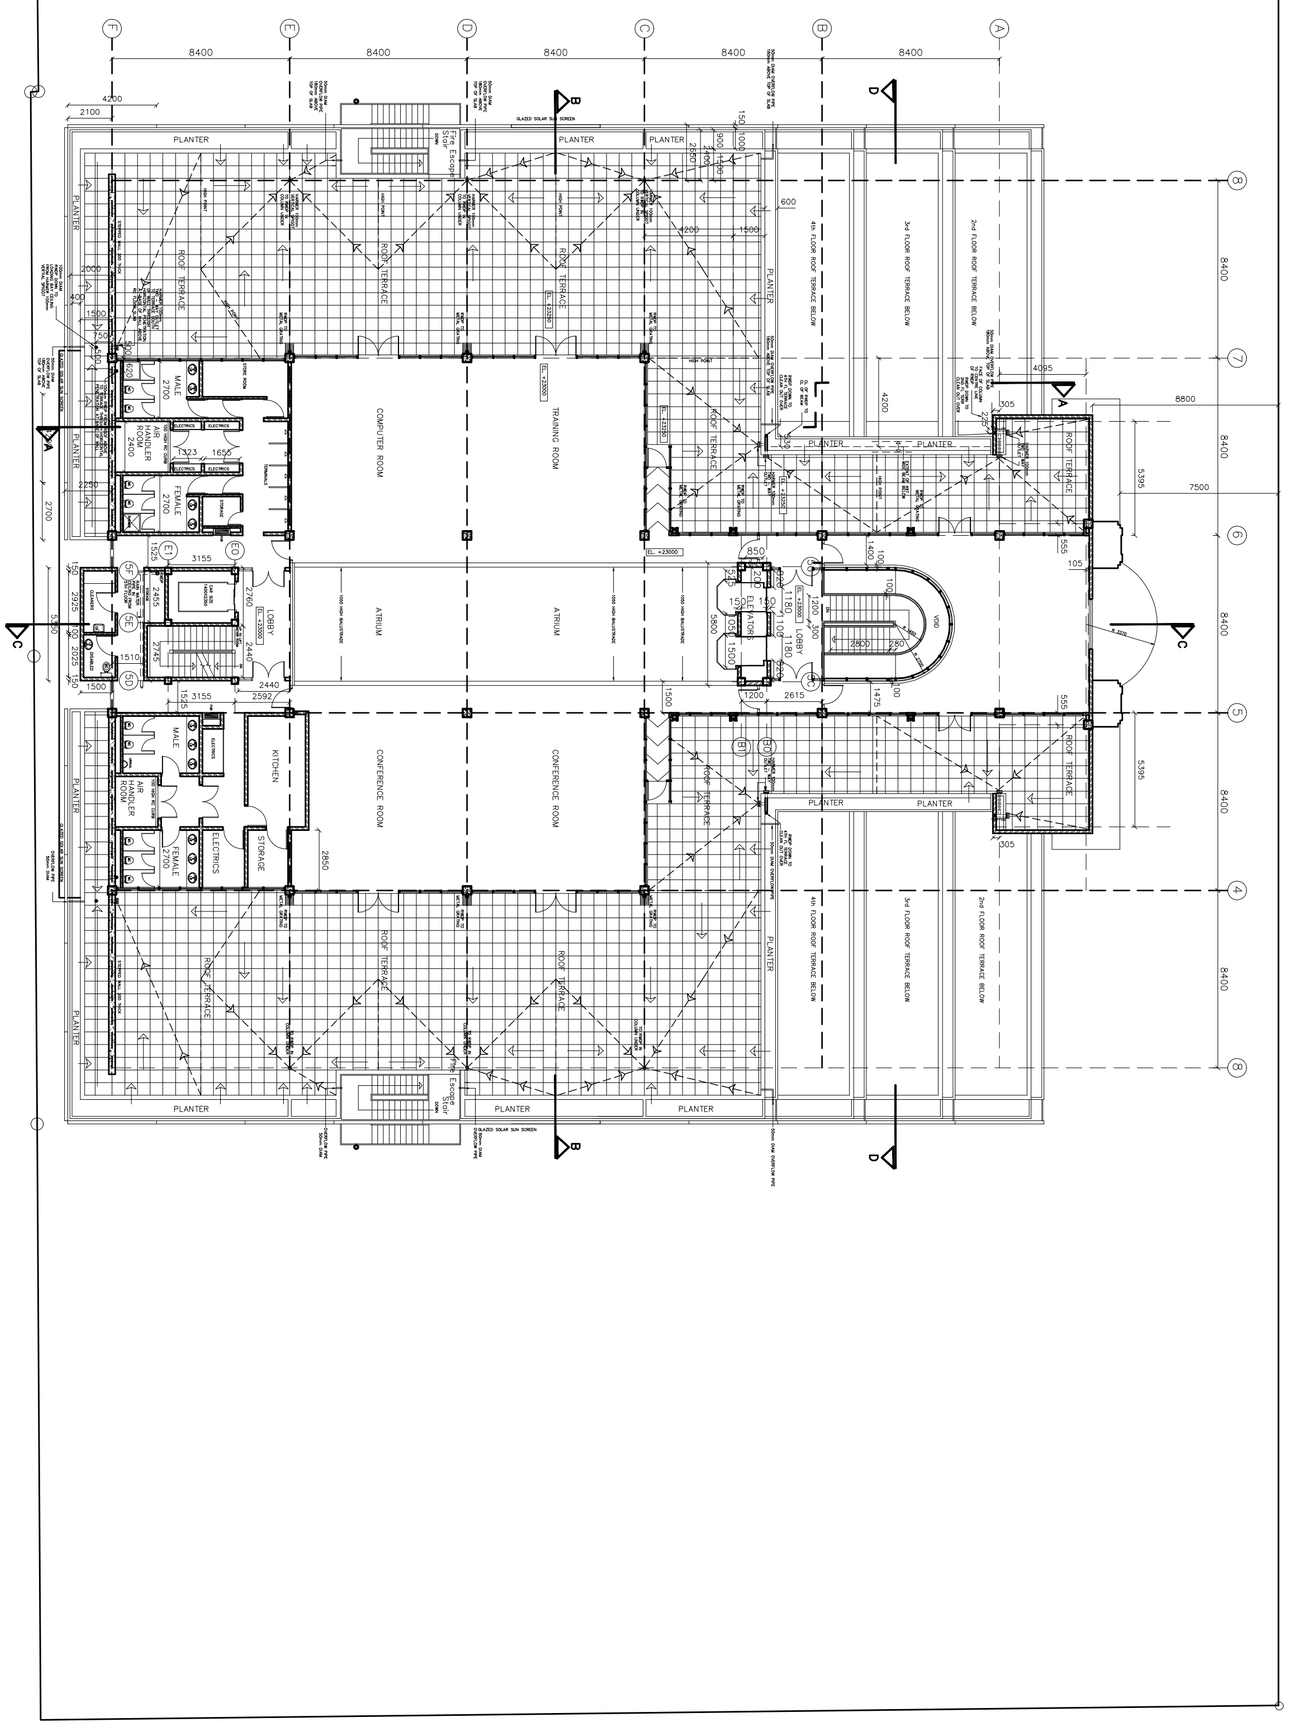

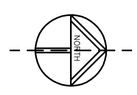

REV.	DESCRIPTION	DATE	BY
B	DOOR RELOCATED NEW LIGHT WELL CORES REVISED	JUNE 97	
A		MAY 97	

PROJECT:

THE GUARDIAN MUTUAL and
ROYAL BANK OF CANADA
PROPOSED OFFICE BUILDING FOR

A M O C O

QUEEN'S PARK WEST

DRAWING TITLE

FIFTH FLOOR PLAN

SCALE	DATE	DRAWN
1:100	MAY 1997	RB/RS
DRAWING NO.		CHECKED
07B		A.T.B

design collaborative